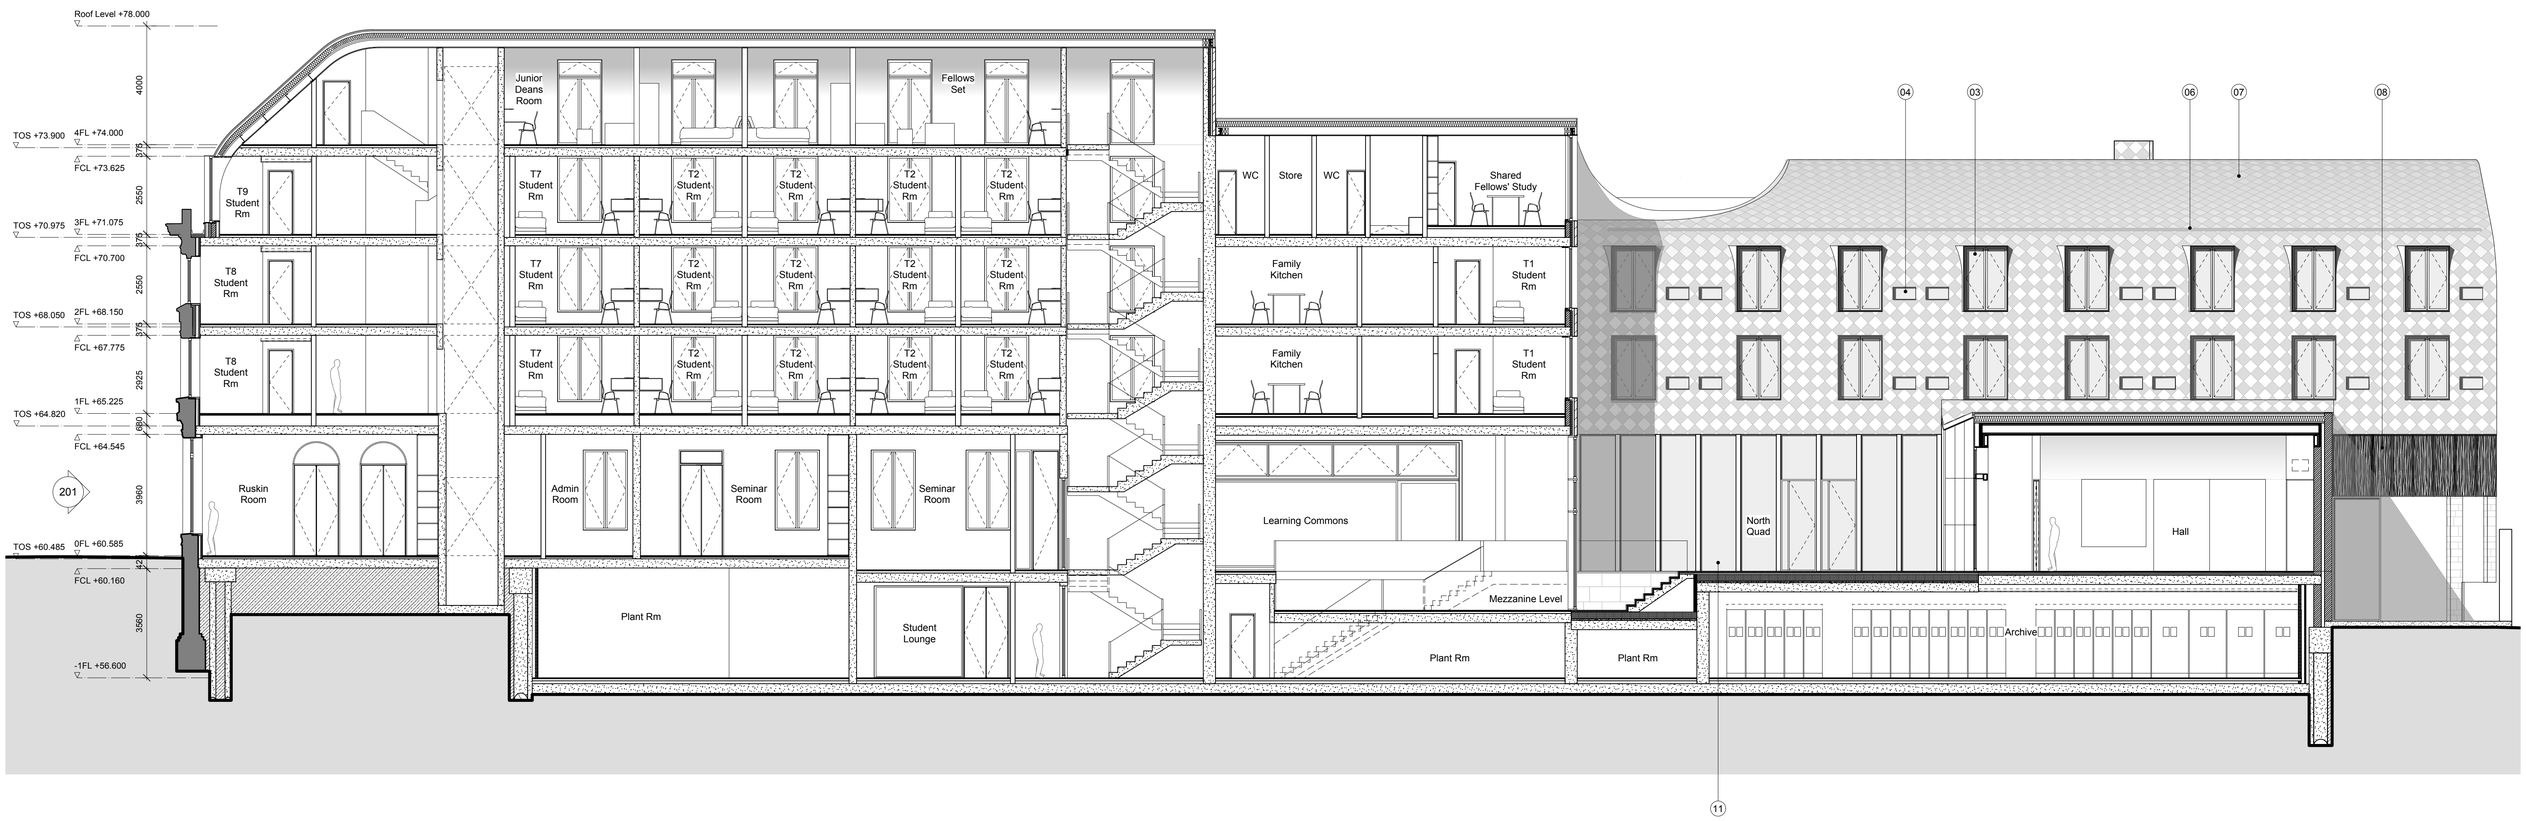

10 LONG SECTION 10

10 LONG SECTION 10

0 1 2 5

Revision	Date	Notes
A	30/11/12	Stage D GA Sections
B	14/12/12	Doors added to the North Quad Arcade
C	8/1/13	Ground Level Raised and Amended to match all Stage D information.
D	15/02/13	Amended to draft planning submission.
E	18/03/13	Detailed Planning Submission

Notes

1. Bath Stone
2. Brick
3. Composite Double Glazed Windows with 200mm Reveals
4. Frameless Fixed Glazing
5. PPC Aluminium Cappings
6. PPC Aluminium Gutter Detail
7. Rimex Stainless Steel Roof Tiles
8. PPC Stainless Steel Grill
9. PPC Aluminium Panel
10. Stainless Steel Window System with Door
11. Aluminium Framed Glazing
12. Aluminium Framed Glazed Door
13. Metal Gate
14. Recessed Solar Thermal Array Panels
15. Existing Retained Facade
16. Oak Gate with inset Door
17. Anodized Aluminium Cladding
18. Double Glazed Dormer
19. Glass Balustrade
20. Frameless Glazing between Timber Fins

Key Plan

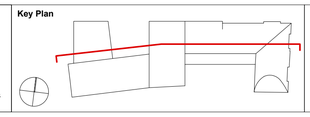

1. Do not scale drawings. All dimensions to be checked on site. Errors to be reported to architect. To be read in conjunction with all relevant architects services and engineers drawings.

2. Contractors, sub-contractors and suppliers to verify any critical dimensions on site prior to fabrication of any building element. Any discrepancies to be reported to the architect.

3. This drawing to be read in conjunction with all relevant specifications, engineers and specialists consultants information and any discrepancies reported prior to installation.

ABA
Alison Brooks Architects Ltd
Studio 610, Highgate Studios, 53/79 Highgate Road, London NW5 1TL
T 0207 267 9777 **F** 0207 267 9772 **E** info@alisonbrooksarchitects.com

Project	:	EXETER COLLEGE WALTON STREET QUAD
Title	:	Proposed Section 10
Client	:	EXETER COLLEGE
Scale	:	A3 - 1:200 : A1 - 1:100
Date	:	18.03.13
Drawing	:	2344_A306