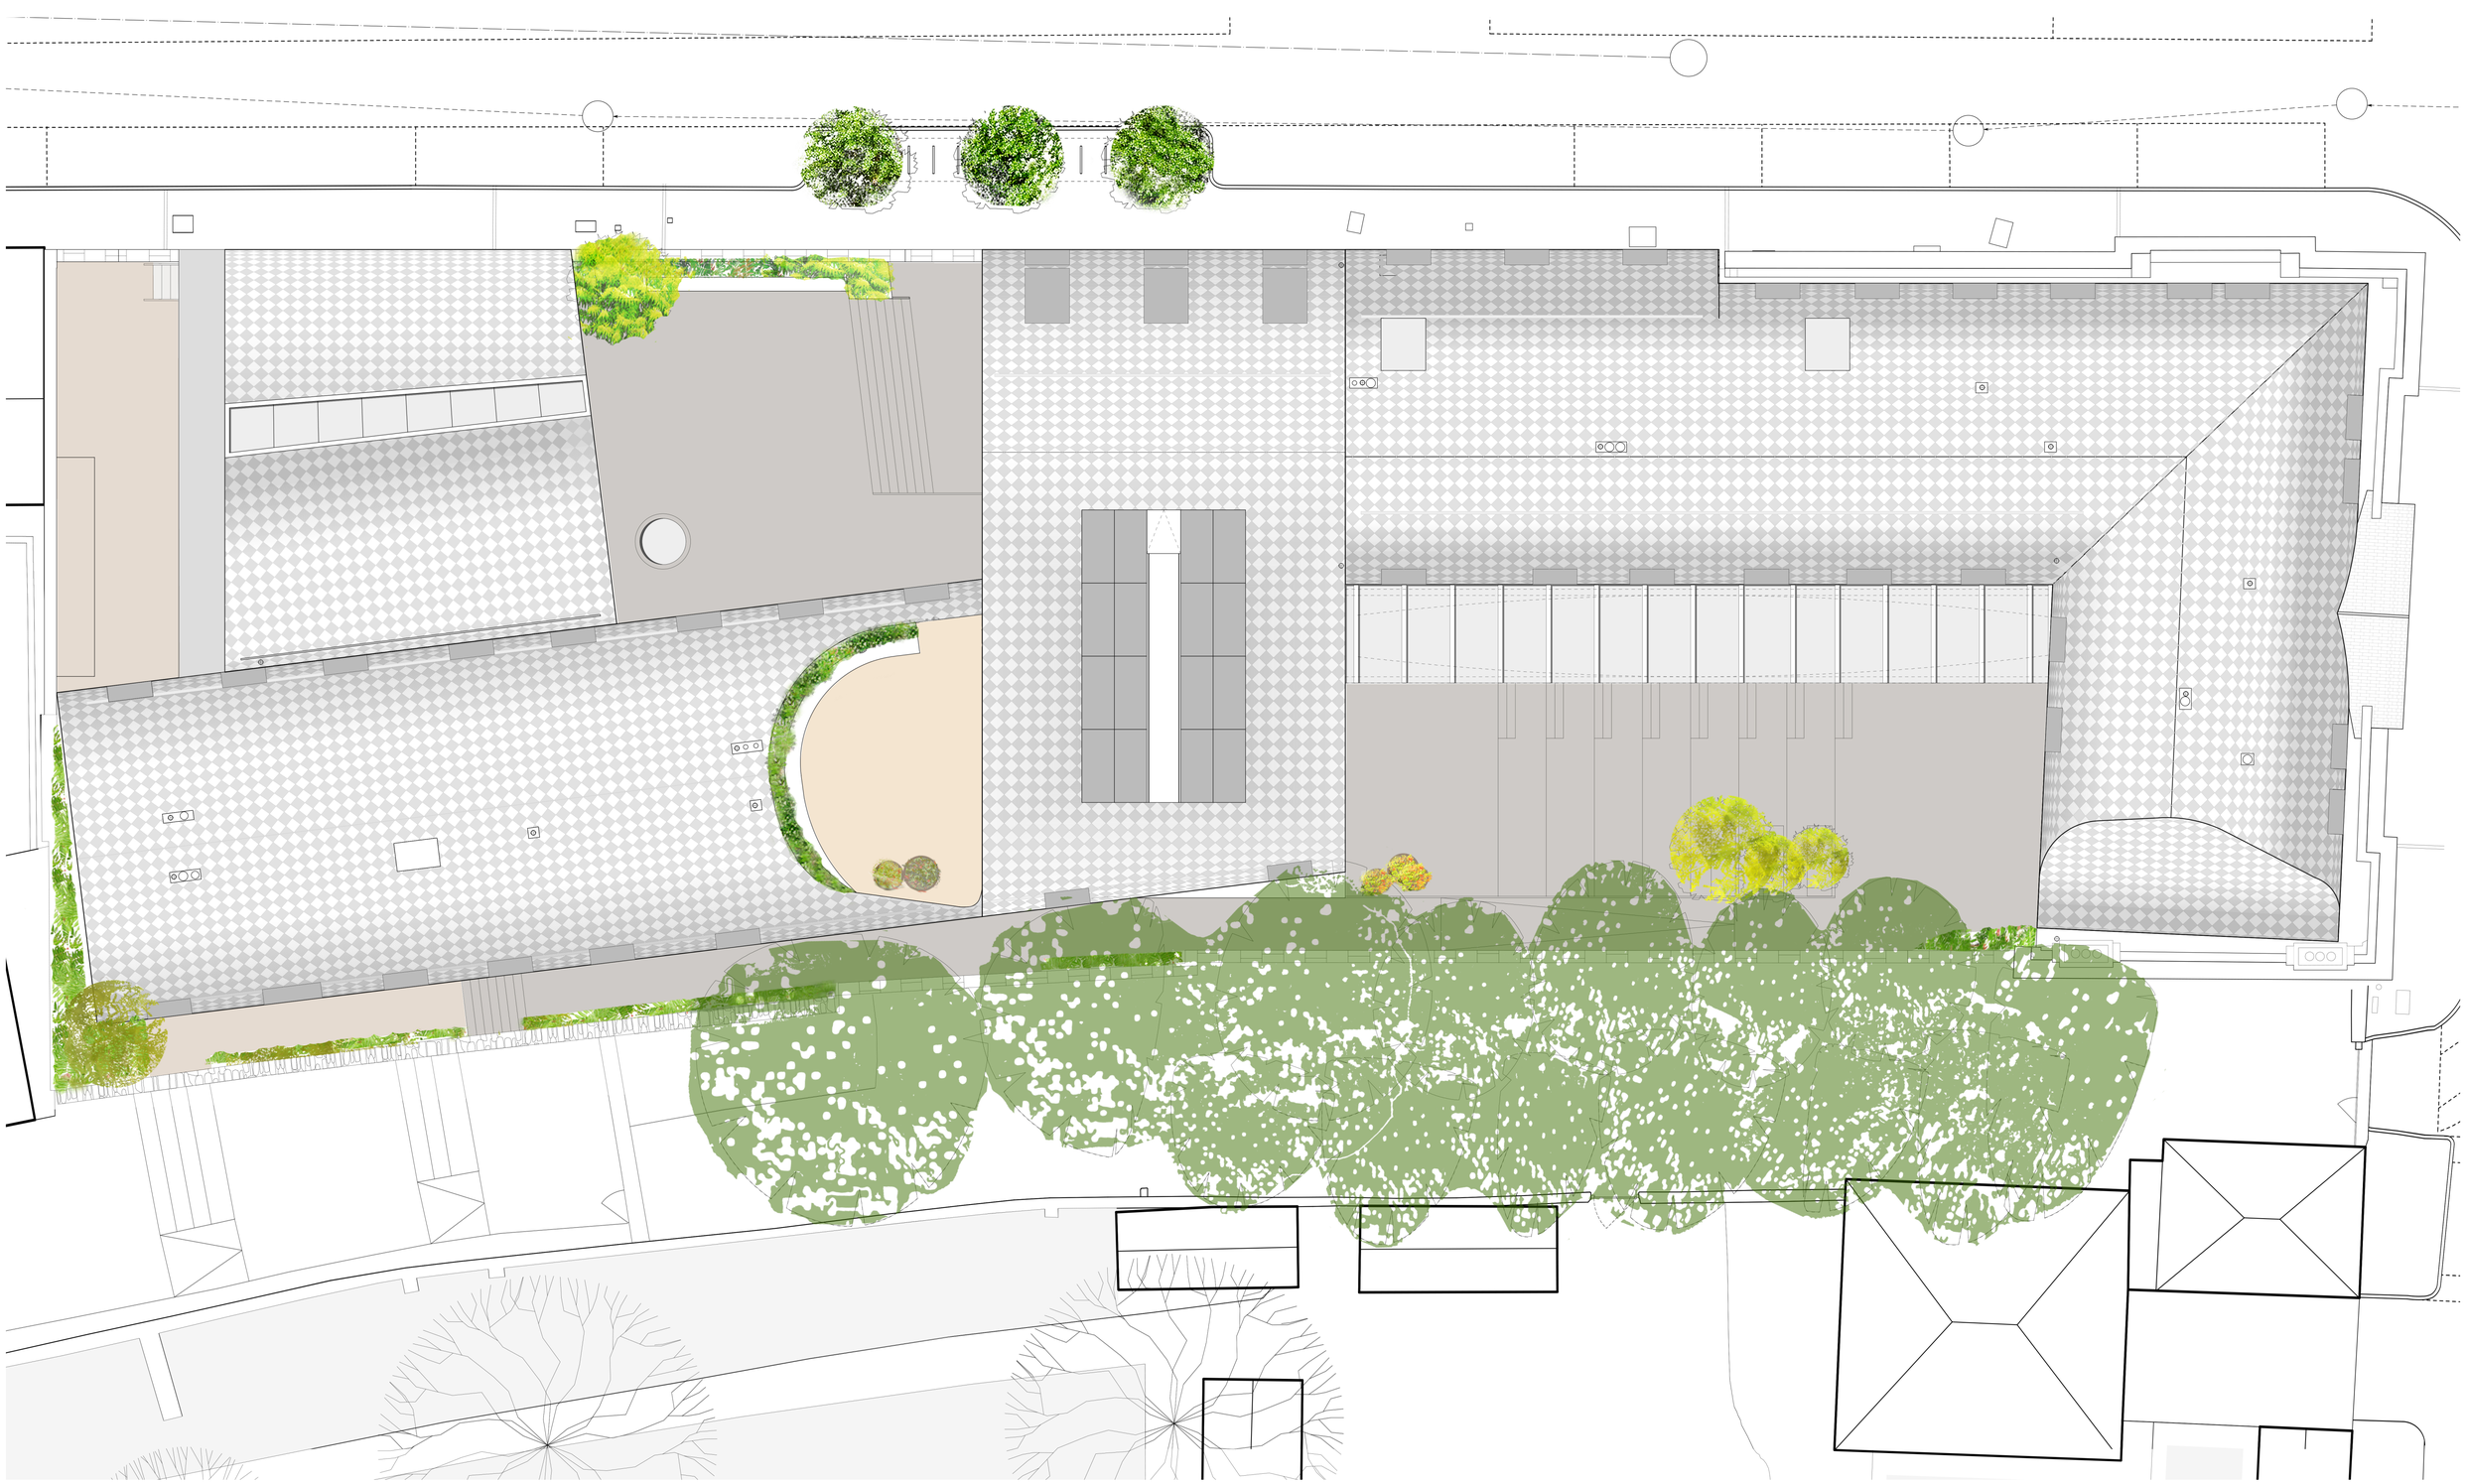

Rev:	Date:	Description:	By:

Drawing Title: Proposed Roof Plan

Project: Exeter College
-

Client: Exeter College
-

Scale: 1:100 @ A1
Date: March 2013
Drawn By: RM
Checked By: -

Drawing Number:
EXT-LD-200

Revision

Status
FOR INFORMATION

Dan Pearson Studio

The Nursery, The Chandlery
50 Westminster Bridge Road
London SE1 7QY

Tel: +44 (0) 20 7928 3800
mail@danpearsonstudio.com
www.danpearsonstudio.com