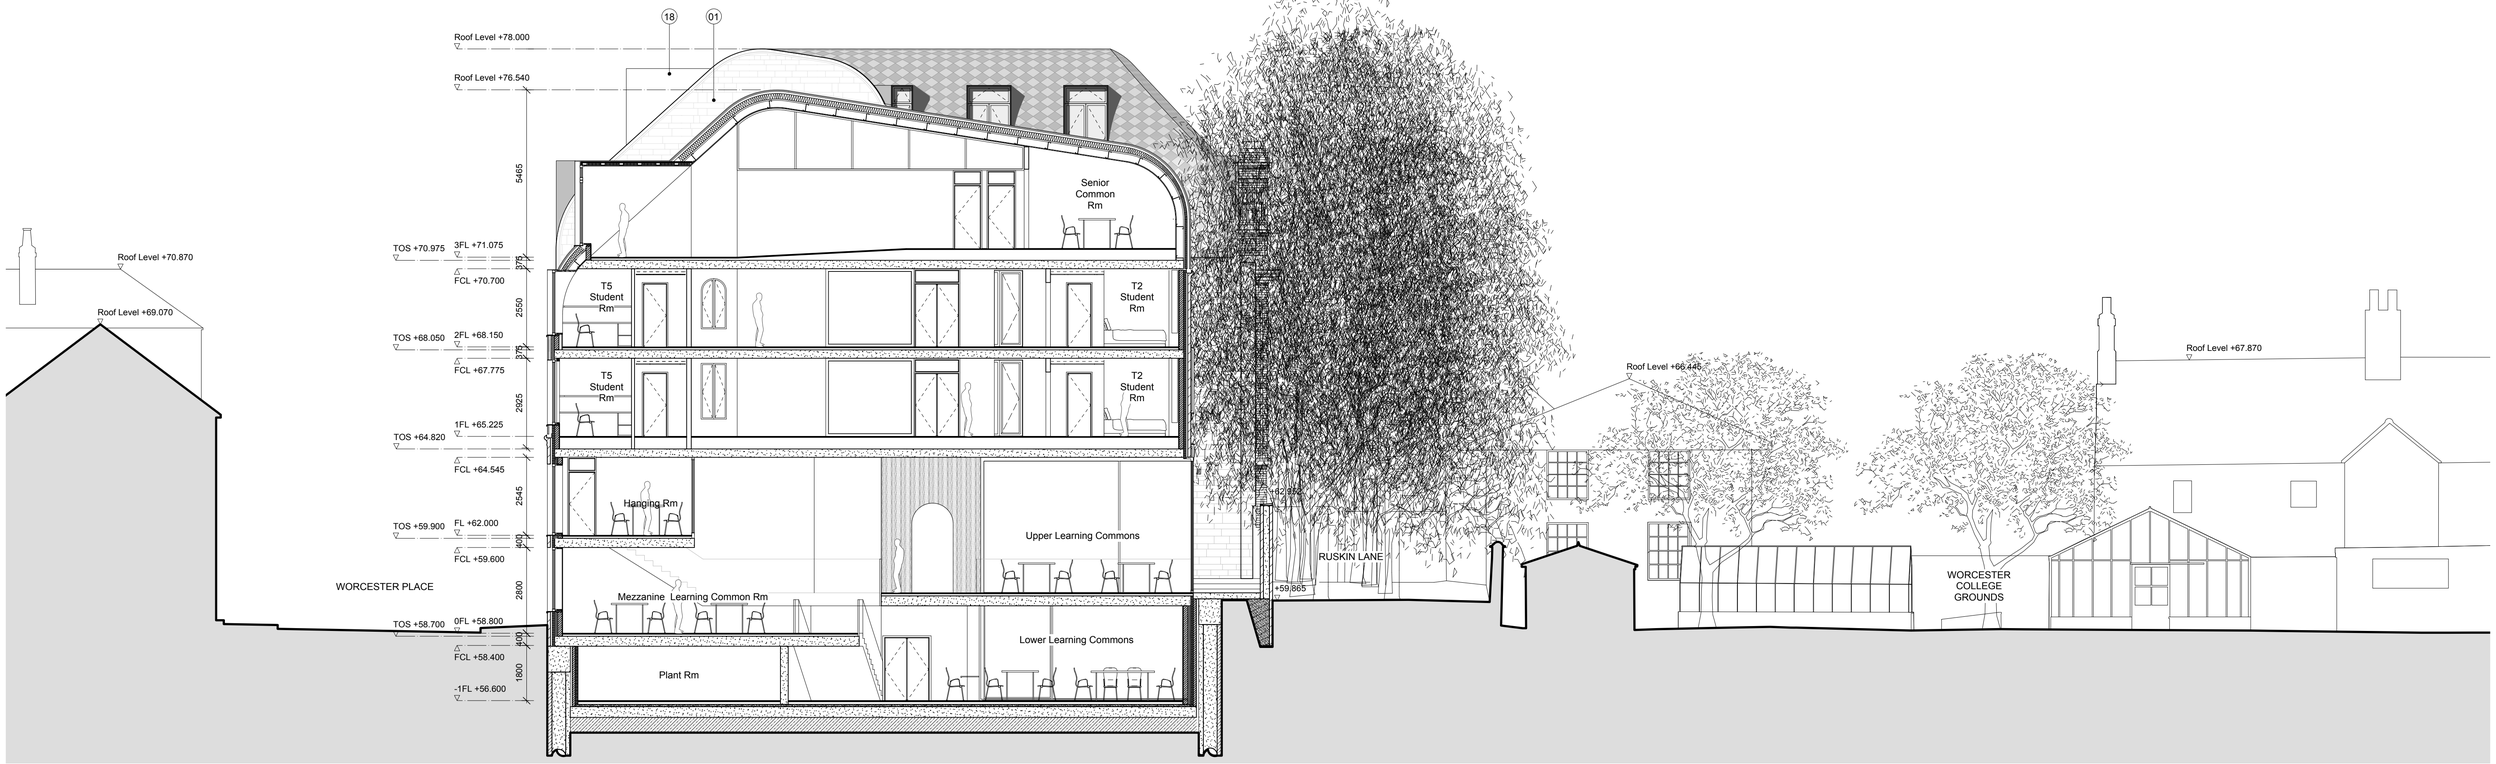

5 CROSS SECTION 5

6 CROSS SECTION 6

0 1 2 5

Revision	Date	Notes
A	30/11/12	Stage D GA Sections
B	08/01/13	Ground Level Raised and Amended to match all Stage D information.
C	15/02/13	Amended to draft planning submission.
D	18/03/13	Detailed Planning Submission

Notes

1. Bath Stone
2. Brick
3. Composite Double Glazed Windows
4. Champagne 200mm Reveals
5. Frameless Fixed Glazing
6. PPC Aluminium Cappings
7. PPC Aluminium Gutter Detail
8. Rimex Stainless Steel Roof Tiles
9. PPC Aluminium Grill
10. PPC Aluminium Panel
11. Stainless Steel Window System with Door
12. Aluminium Framed Glazing
13. Aluminium Framed Glazed Door
14. Metal Gate
15. Recessed Solar Panels
16. Existing Retained Facade
17. Oak Gate with inset Door
18. Anodized Aluminium Cladding
19. Double Glazed Dormer
20. Glass Balustrade
21. Frameless Glass between Timber Fins

Key Plan

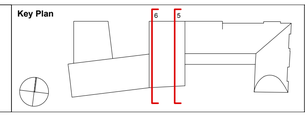

1. Do not scale drawings. All dimensions to be checked on site. Errors to be reported to architect. To be read in conjunction with all relevant architects services and engineers drawings.

2. Contractors, sub-contractors and suppliers to verify any critical dimensions on site prior to fabrication of any building element. Any discrepancies to be reported to the architect.

3. This drawing to be read in conjunction with all relevant specifications, engineers and specialists consultants information and any discrepancies reported prior to installation.

ABA
Alison Brooks Architects Ltd
Studio 610, Highgate Studios, 53/79 Highgate Road, London NW5 1TL
T 0207 267 9777 **F** 0207 267 9772 **E** info@alisonbrooksarchitects.com

Project	:	EXETER COLLEGE WALTON STREET QUAD
Title	:	PROPOSED SECTION 05 & 06
Client	:	EXETER COLLEGE
Scale	:	A3 - 1:200 : A1 - 1:100
Date	:	18.03.13
Drawing	:	2344_A303